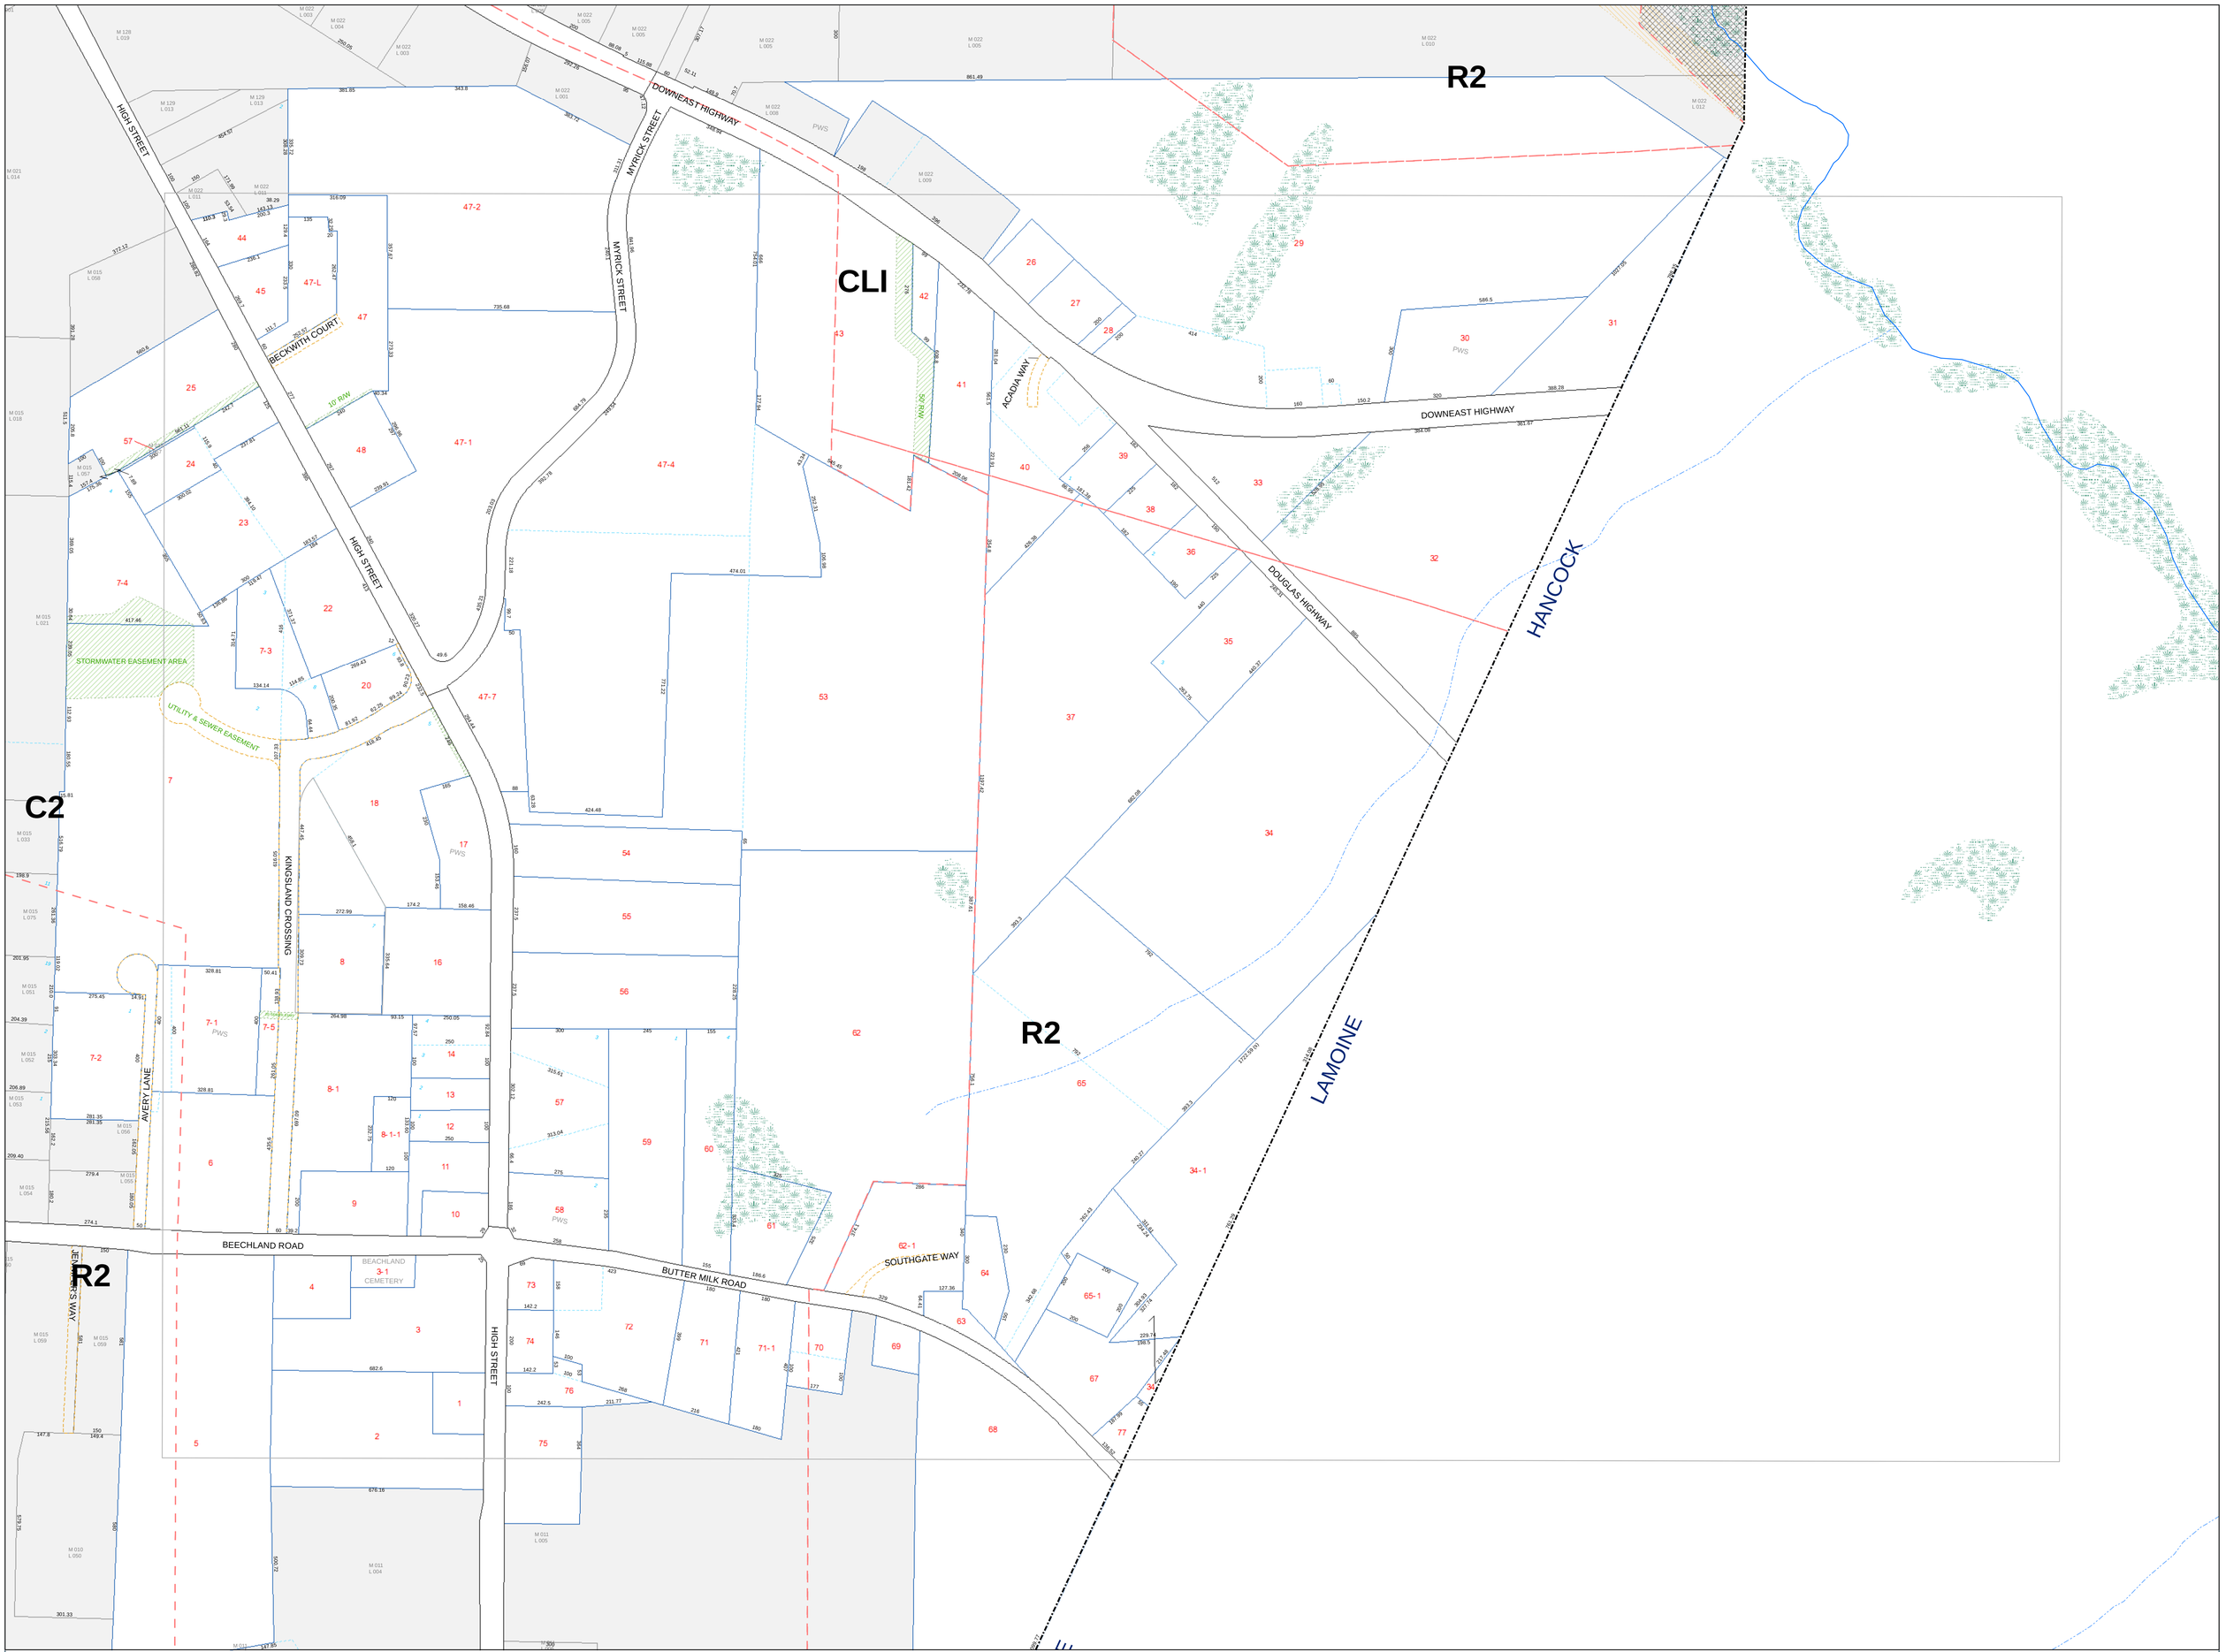

8

0 200 400 600 800 1,000 Feet

1 inch equals 200 feet

WOODARD & CURRAN

Legend

- Property Line
- Old Property Line
- Parcel Lot Number
- Survey Lot Number
- Parcel Lot Dimension
- Easement
- Utility Right-of-Way
- Town Boundary
- Private Right-of-Way
- Public Right-of-Way
- Railroad Right-of-Way
- Landuse Zone Boundaries
- Shoreland Overlay Zone
- Stream Protection Zone
- Resource Protection Zone
- Intermittent Streams
- Perennial Streams
- National Wetlands Inventory
- Surface Water

CITY HALL

City of Ellsworth

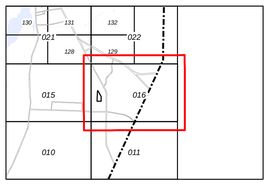

Disclaimer:
This information is provided as a service to the citizens of the City of Ellsworth and other interested persons. While every effort has been made to provide accurate information, the City does not warrant the accuracy of property and boundary lines, the dimensions of lots, the location of structures or improvements or topographic or geologic features on the land. Only on-site verification or field surveys can provide such accuracy.

Current as of April 1, 2007

Tax Map 16